CONTACT: DEREK BORUM
PHONE: 602-717-9907
DATES: TBD
PERMIT#

www.invarion.com

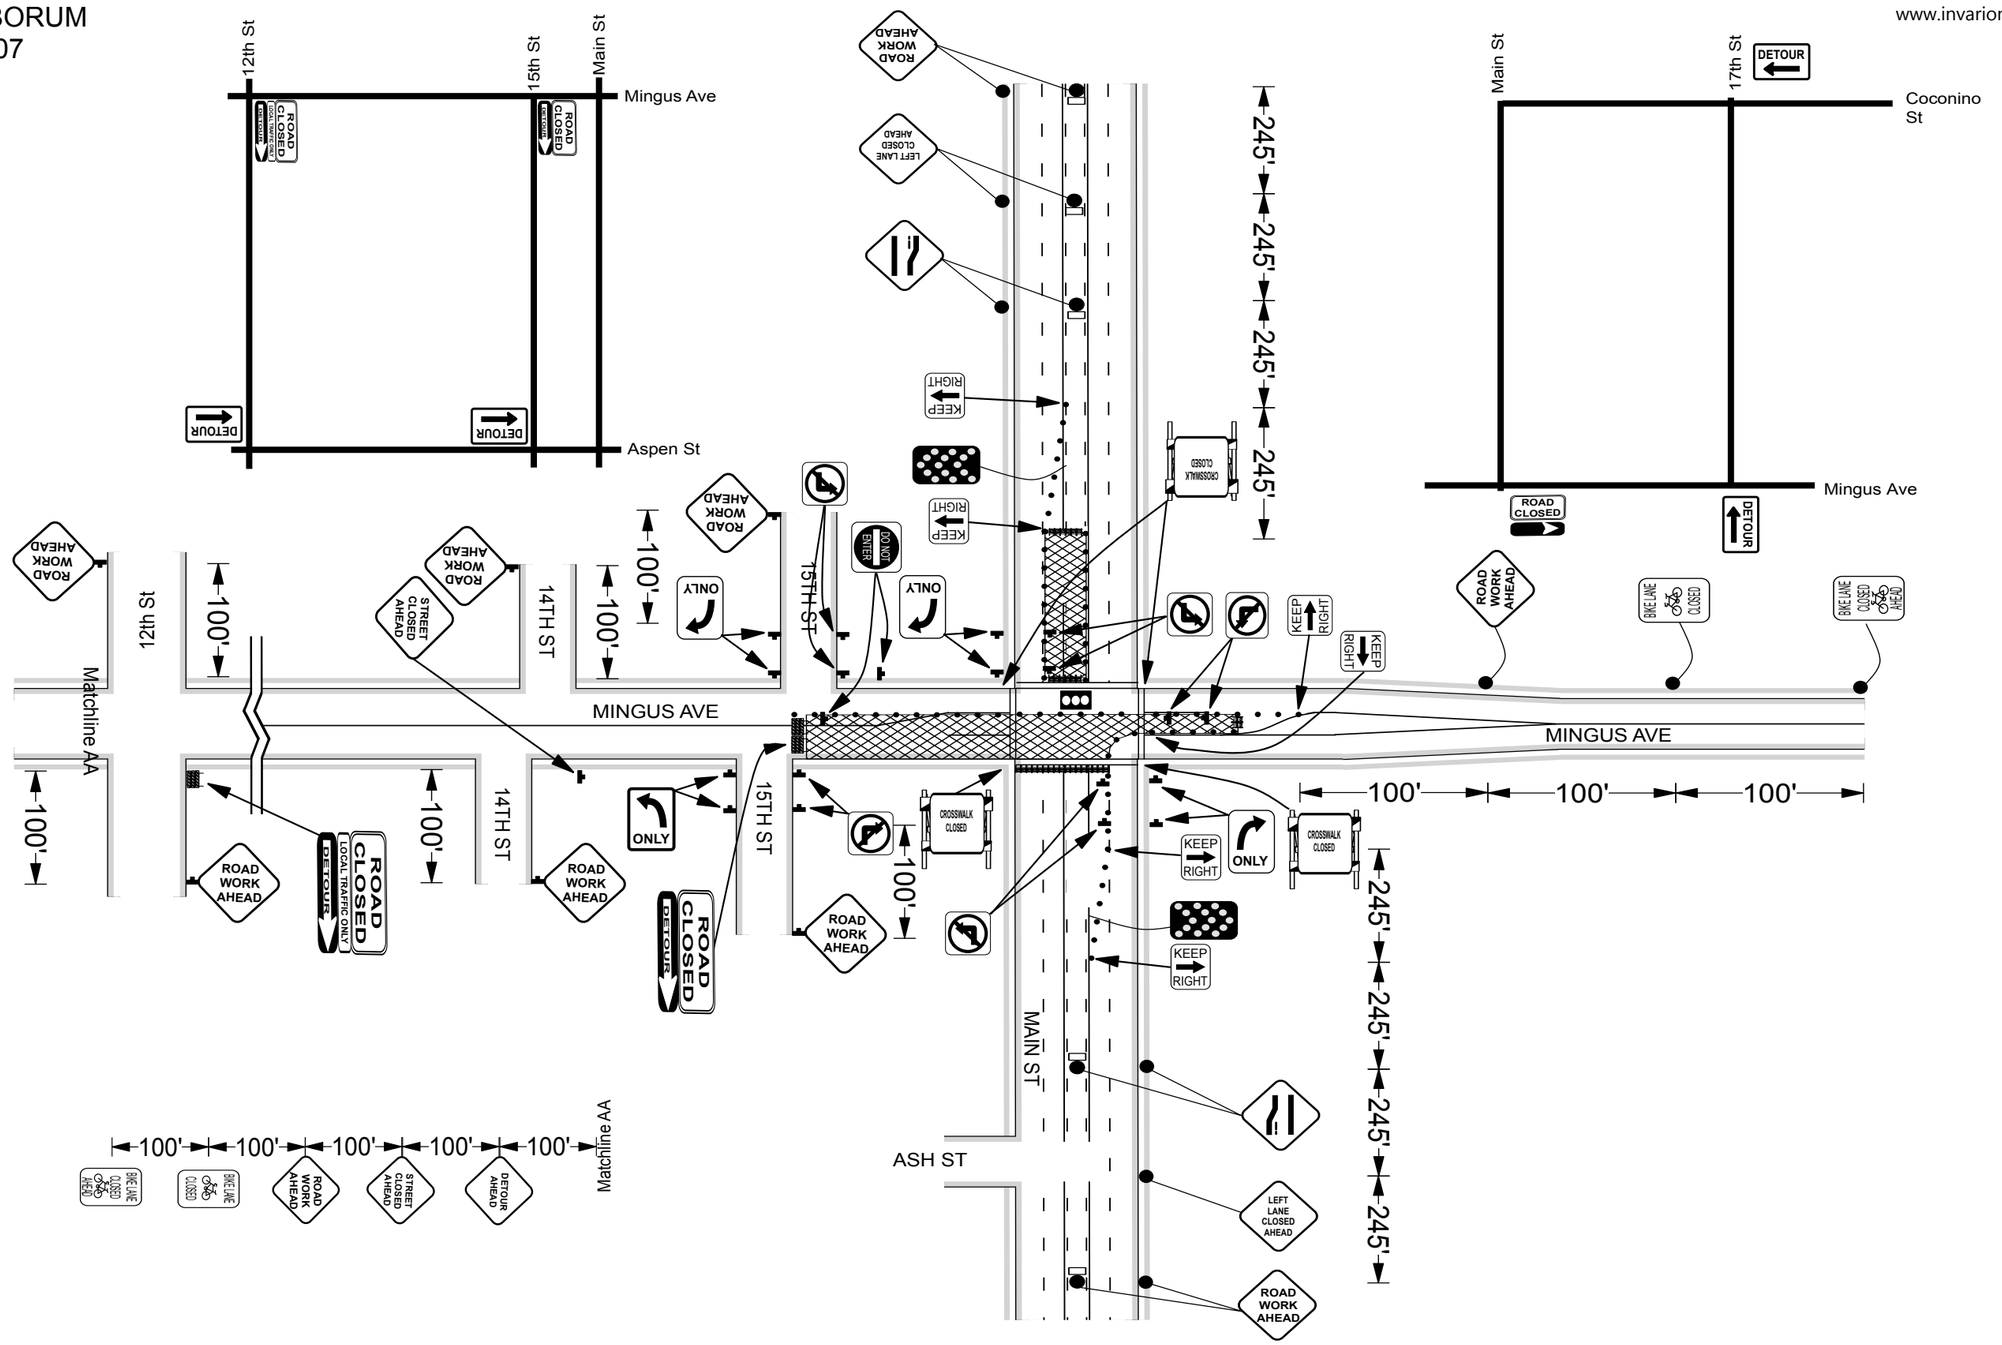

LEGEND

North

Speed Limit 25 Existing speed Limit

SIZE: 36" X 36" _____ 48" X 48" X

LIGHT: Type A X Type B _____

Channelizing Devices

Spacing Taper 40' Tangent 50' Centerline N/A

TRAFFIC CONTROL PLAN # 1

Contractor: KINKAID CIVIL

Location: MINGUS AVE & MAIN ST

Agency: CITY OF COTTONWOOD

Time Usage: 24HRS

RoadSafe TRAFFIC SYSTEMS