25-19

COTTONWOOD AIRPARK

TRACT ONE — PARTS A & B

A SUBDIVISION LOCATED IN SECTION 33, T16N, R3E & SECTION 4, T15N, R3E G & SRB & M YAVAPAI COUNTY, ARIZONA

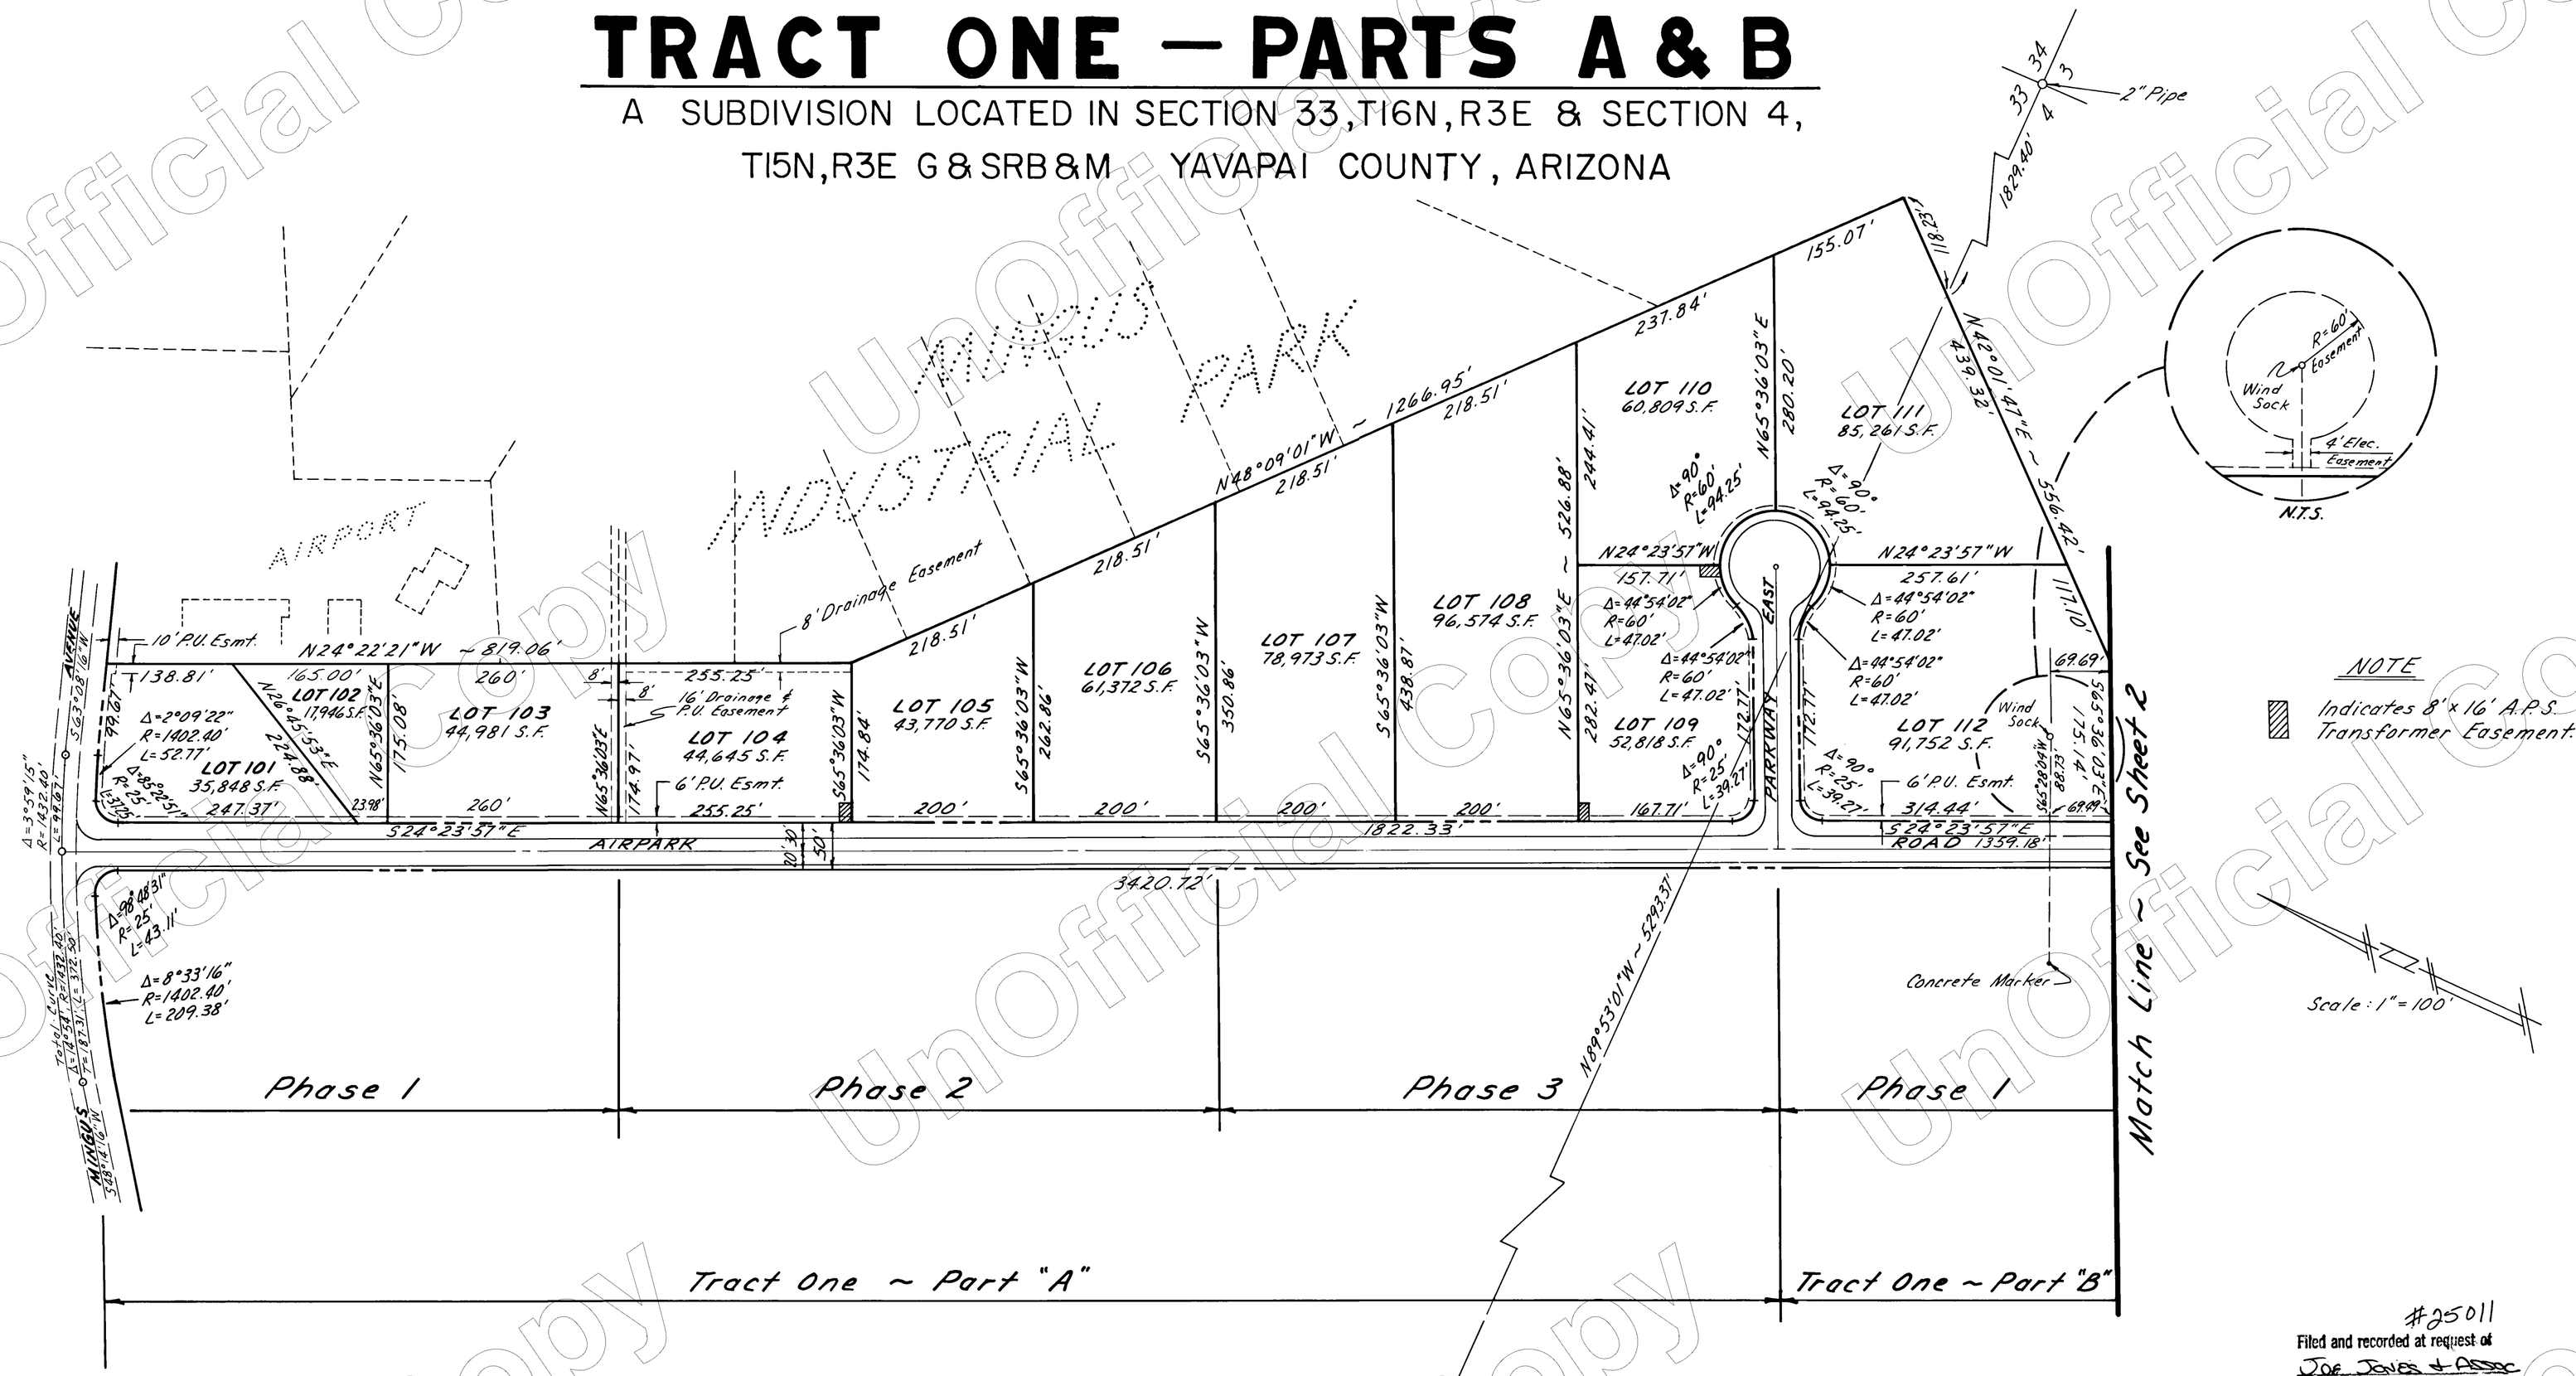

LOG OF BORINGS

Lot #	Depth	Description	Perc Rate
101	0'-2' 2'-4' 4'-11'	Topsoil Cemented Rock & Boulders Riverun	5 Min/In
103	0'-2' 2'-4' 4'-11'	Topsoil Cemented Rock & Boulders Riverun	5 Min/In
104	0'-3' 3'-11'	Topsoil Sandy Silt	2 Min/In
105	0'-2' 2'-11'	Topsoil Layered Sand & Gravel	8 Min/In
105-A	0'-2' 2'-11'	Topsoil Layered Sand & Gravel	3 Min/In
106	0'-11'	Layered Sand & Gravel	14 Min/In
107	0'-2' 2'-11'	Topsoil Layered Sand & Gravel	15 Min/In

Lot #	Depth	Description	Perc Rate
107-A	0'-5' 5'-10'	Silty Clay Layered Sand & Gravel	5 Min/In
108	0'-11'	Layered Sand & Gravel	3 Min/In
109	0'-11'	Layered Sand & Gravel	2 Min/In
110	0'-2' 2'-10'	Topsoil Layered Sand & Gravel	8 Min/In
111	0'-2' 2'-4' 4'-10'	Topsoil Cemented Sand & Gravel Layered Sand & Gravel	3 Min/In
112	0'-2' 2'-11'	Topsoil Layered Sand & Gravel	3 Min/In
113	0'-11'	Layered Sand & Gravel	3 Min/In
114	0'-11'	Layered Sand & Gravel	2 Min/In
115	0'-11'	Layered Sand & Gravel	4 Min/In
118	0'-11'	Sandy Silt	2 Min/In

#25011
Filed and recorded at request of
JOE JONES & ASSOC
July 29 A.D. 1985
at 1:40 o'clock P M
Book 25 of Maps & Plats
Page 19
Records of Yavapai County, AZ
PATSY C. JENNEY
By Sue Sweeden

Revised 5-20-85 J.J.

Cottonwood, Arizona 86326
709 Mingus Suite 4O1
Phone 602-634-5889
Pagosa Springs, Colo. 81147
P.O. Box 959 Eaton Admin. Bldg.
Phone 303-264-4552

JOE JONES & ASSOCIATES, INC.
Land Surveying * Civil Engineering

RECORD PLAT
COTTONWOOD AIRPARK
COTTONWOOD, ARIZONA

Designed H.H.	Checked H.H.
Drawn C.E.	Approved J.J.
Job No. 83-55	
Date July, 84	
Sheet 1 of 2	

UnOfficial Copy